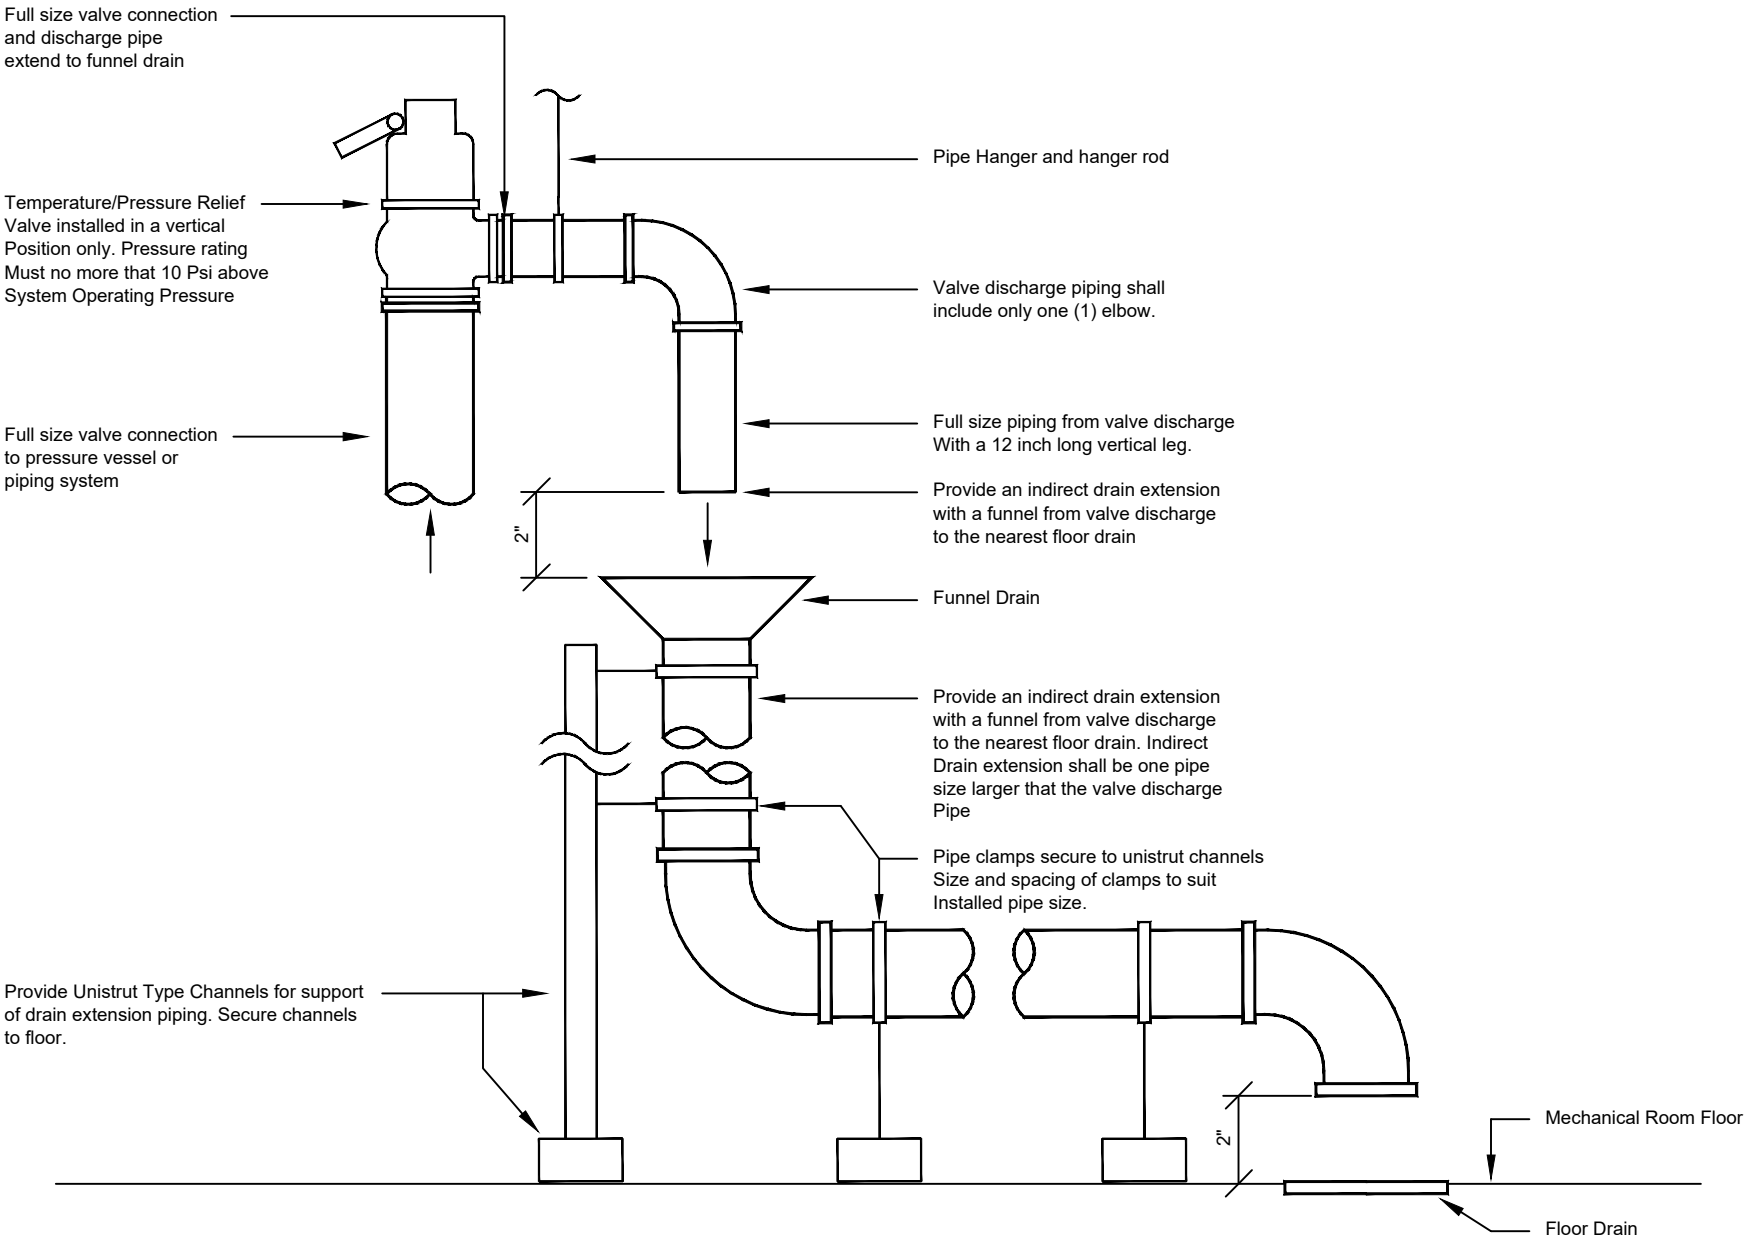

Detail : T & P Relief Valve Installation

No Scale